THIS DRAWING IS UNPUBLISHED. RELEASED FOR PUBLICATION - ,- .
© COPYRIGHT - By - ALL RIGHTS RESERVED.

LOC	DIST
AD	00

REVISIONS

P	LTR	DESCRIPTION	DATE	DWN	APVD
	J2	REVISED PER ECO-11-022977	21NOV11	KH	MM

△1 PRELIMINARY PART-NOT RELEASED FOR PRODUCTION.

△2 .000100-.000200 BRIGHT TIN-LEAD OVER .000050 NICKEL.

△3 .000100-.000200 MATTE TIN OVER .000050 NICKEL.

△4 OBSOLETE PARTS: OBSOLETE CIS STREAMLINING PER D.RENAUD/D.SINISI

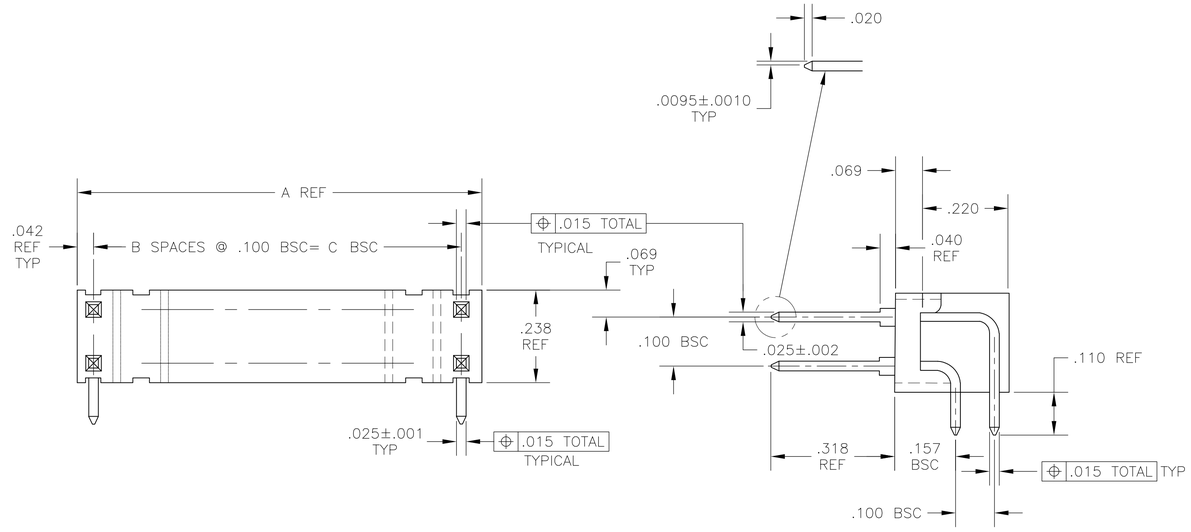

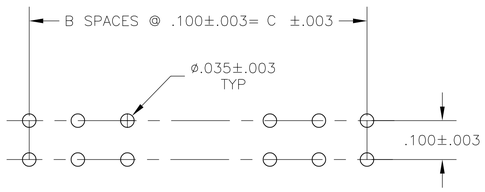

RECOMMENDED HOLE LAYOUT

	△3	.400	4	.484	10	5-87563-5
	△3	3.900	39	3.984	80	9-87563-0
	△3	1.200	12	1.284	26	6-87563-3
	△3	1.100	11	1.184	24	6-87563-2
OBSOLETE	△3	0.900	9	0.984	20	6-87563-0
	△3	0.800	7	0.784	16	5-87563-8
	△3			0.084	2	5-87563-1
	△2	3.900	39	3.984	80	4-87563-0
OBSOLETE	△2	3.800	38	3.884	78	3-87563-9
OBSOLETE	△2	3.700	37	3.784	76	3-87563-8
OBSOLETE	△2	3.600	36	3.684	74	3-87563-7
SUPERSEDED BY 3-103324-6	△2	3.500	35	3.584	72	3-87563-6
SUPERSEDED BY 3-103324-5	△2	3.400	34	3.484	70	3-87563-5
OBSOLETE	△2	3.300	33	3.384	68	3-87563-4
OBSOLETE	△2	3.200	32	3.284	66	3-87563-3
SUPERSEDED BY 3-103324-2	△2	3.100	31	3.184	64	3-87563-2
OBSOLETE	△2	3.000	30	3.084	62	3-87563-1
SUPERSEDED BY 3-103324-0	△2	2.900	29	2.984	60	3-87563-0
	△2	2.800	28	2.884	58	2-87563-9
	△2	2.700	27	2.784	56	2-87563-8
OBSOLETE	△2	2.600	26	2.684	54	2-87563-7
	△2	2.500	25	2.584	52	2-87563-6
SUPERSEDED BY 2-103324-5	△2	2.400	24	2.484	50	2-87563-5
OBSOLETE	△2	2.300	23	2.384	48	2-87563-4
OBSOLETE	△2	2.200	22	2.284	46	2-87563-3
OBSOLETE	△2	2.100	21	2.184	44	2-87563-2
OBSOLETE	△2	2.000	20	2.084	42	2-87563-1
SUPERSEDED BY 2-103324-0	△2	1.900	19	1.984	40	2-87563-0
OBSOLETE	△2	1.800	18	1.884	38	1-87563-9
OBSOLETE	△2	1.700	17	1.784	36	1-87563-8
SUPERSEDED BY 1-103324-7	△2	1.600	16	1.684	34	1-87563-7
OBSOLETE	△2	1.500	15	1.584	32	1-87563-6
SUPERSEDED BY 1-103324-5	△2	1.400	14	1.484	30	1-87563-5
OBSOLETE	△2	1.300	13	1.384	28	1-87563-4
	△2	1.200	12	1.284	26	1-87563-3
	△2	1.100	11	1.184	24	1-87563-2
SUPERSEDED BY 1-103324-1	△2	1.000	10	1.084	22	1-87563-1
△4 OBSOLETE	△2	0.900	9	0.984	20	~~1-87563-0~~
SUPERSEDED BY 103324-9	△2	0.800	8	0.884	18	87563-9
△4 OBSOLETE	△2	0.700	7	0.784	16	~~87563-8~~
SUPERSEDED BY 103324-7	△2	0.600	6	0.684	14	87563-7
SUPERSEDED BY 103324-6	△2	0.500	5	0.584	12	87563-6
SUPERSEDED BY 103324-5	△2	0.400	4	0.484	10	87563-5
△1	△2	0.300	3	0.384	8	87563-4
SUPERSEDED BY 103324-3	△2	0.200	2	0.284	6	87563-3
SUPERSEDED BY 103324-2	△2	0.100	1	0.184	4	87563-2
	△2			0.084	2	87563-1
	PLATING	C	B	A	NO OF POSN	PART NO

THIS DRAWING IS A CONTROLLED DOCUMENT.

DIMENSIONS: INCHES

TOLERANCES UNLESS OTHERWISE SPECIFIED:
0 PLC ± -
1 PLC ± -
2 PLC ± -
3 PLC ± .005
4 PLC ± -
ANGLES ± -

MATERIAL: HSG: GLASS FILLED NYLON COLOR-BLACK
POST: PHOS BRONZE

FINISH: △2

DWN	08SEP75
CHK	09SEP75
APVD	15SEP75
PRODUCT SPEC	—
APPLICATION SPEC	—
WEIGHT	—

TE Connectivity

NAME: HEADER ASSY MOD II RIGHT ANGLE .025 SQ POSTS DOUBLE ROW .100 X .100 CENTERS

SIZE	CAGE CODE	DRAWING NO	RESTRICTED TO
A1	00779	C-87563	—

CUSTOMER DRAWING | SCALE 5:1 | SHEET 1 OF 1 | REV J2

4805 (3/11)